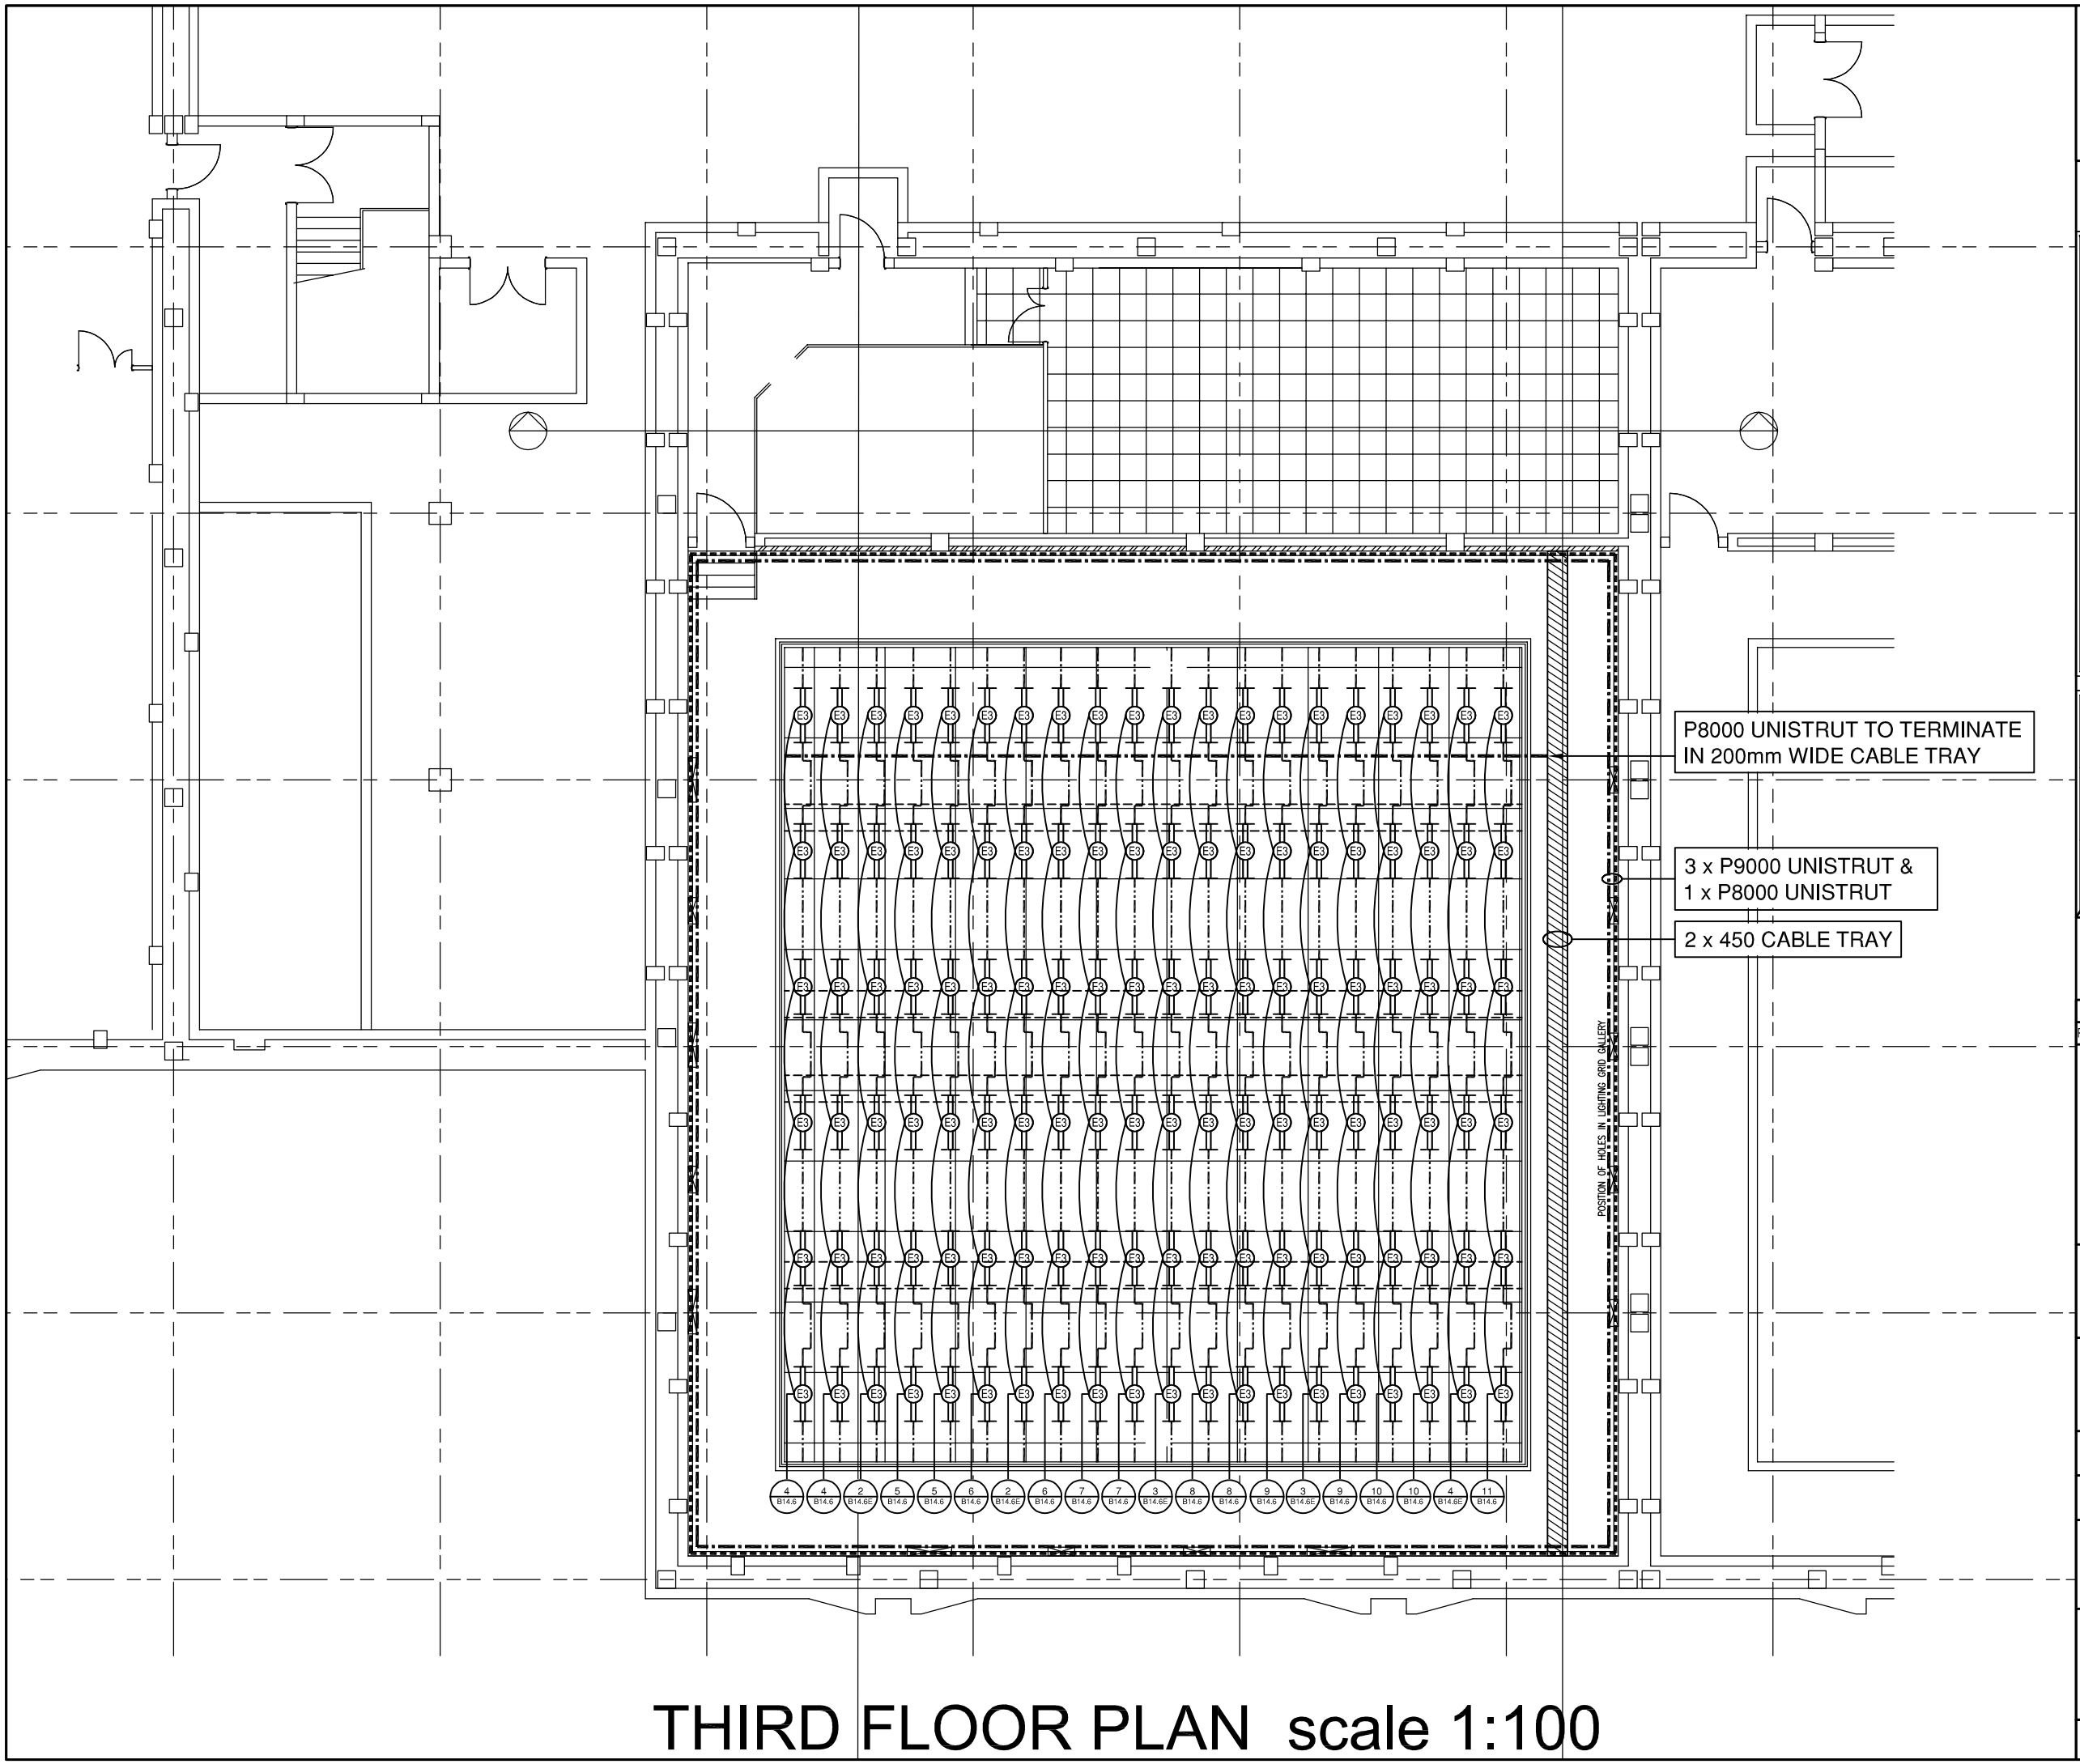


THIRD FLOOR PLAN scale 1:100

NOTE:-
150 x 32A 3 PIN MARECHAL PLUGS MOUNTED ON P9000 & 150 x 15A SQUARE PIN SOCKETS MOUNTED ON P9000 POSITION TO BE FINALISED. WITH STEEL GRID CONTRACTOR & SABC

JOB TITLE & LOCATION:

REFURBISHMENT
OF
TV STUDIO 6 IN TV CENTRE
ON
ERF 2 UITSAAISENTRUM

DRAWING TITLE:

THIRD FLOOR PLAN

SCALE: 1:100	DRAWN BY: K. T
PROJECT NO. 1705	DRAWING NO. 004
DATE: APRIL 2013	REVISION: __

REV	DATE	DESCRIPTION	NAME
A	07.08.2013	FOR INFORMATION	M.H.M

Taemane Consulting (Pty) Ltd
Consulting Engineers
4 Cosmic Street
Linbro Business Park
P.O. Box 2422, Rivonia, 2128
Tel: 608-5000
Fax: 608-3333
E-mail - drawings@taemane.co.za

Project
SABC - STUDIO 6

Title
THIRD FLOOR
LIGHTING GRID
LAYOUT

Date	Draughtsman	Engineer	Scale
07.08.2013	M.H.M	C.W / J.R.E	1:100

Dwg No. 3422-203B

Draughtsman Check	Engineer Check	Rev
		A

DISCLAIMER:
TAEMANE CONSULTING (PTY) LTD OWNS THIS DRAWING, WHICH IS SUPPLIED IN CONFIDENCE AND WHICH MUST NOT BE USED FOR ANY PURPOSE OTHER THAN THAT FOR WHICH IT IS SUPPLIED AND INTENDED. IT SHALL NOT FOR ANY REASON BE USED OR REPRODUCED WITHOUT PERMISSION IN WRITING BY THE OWNERS.

25/9/2013 8:18
Morris Maluleke

R:\3400-3499\3422 SABC STUDIO 6\Tae Dwg's\3422-203A_203B.dwg