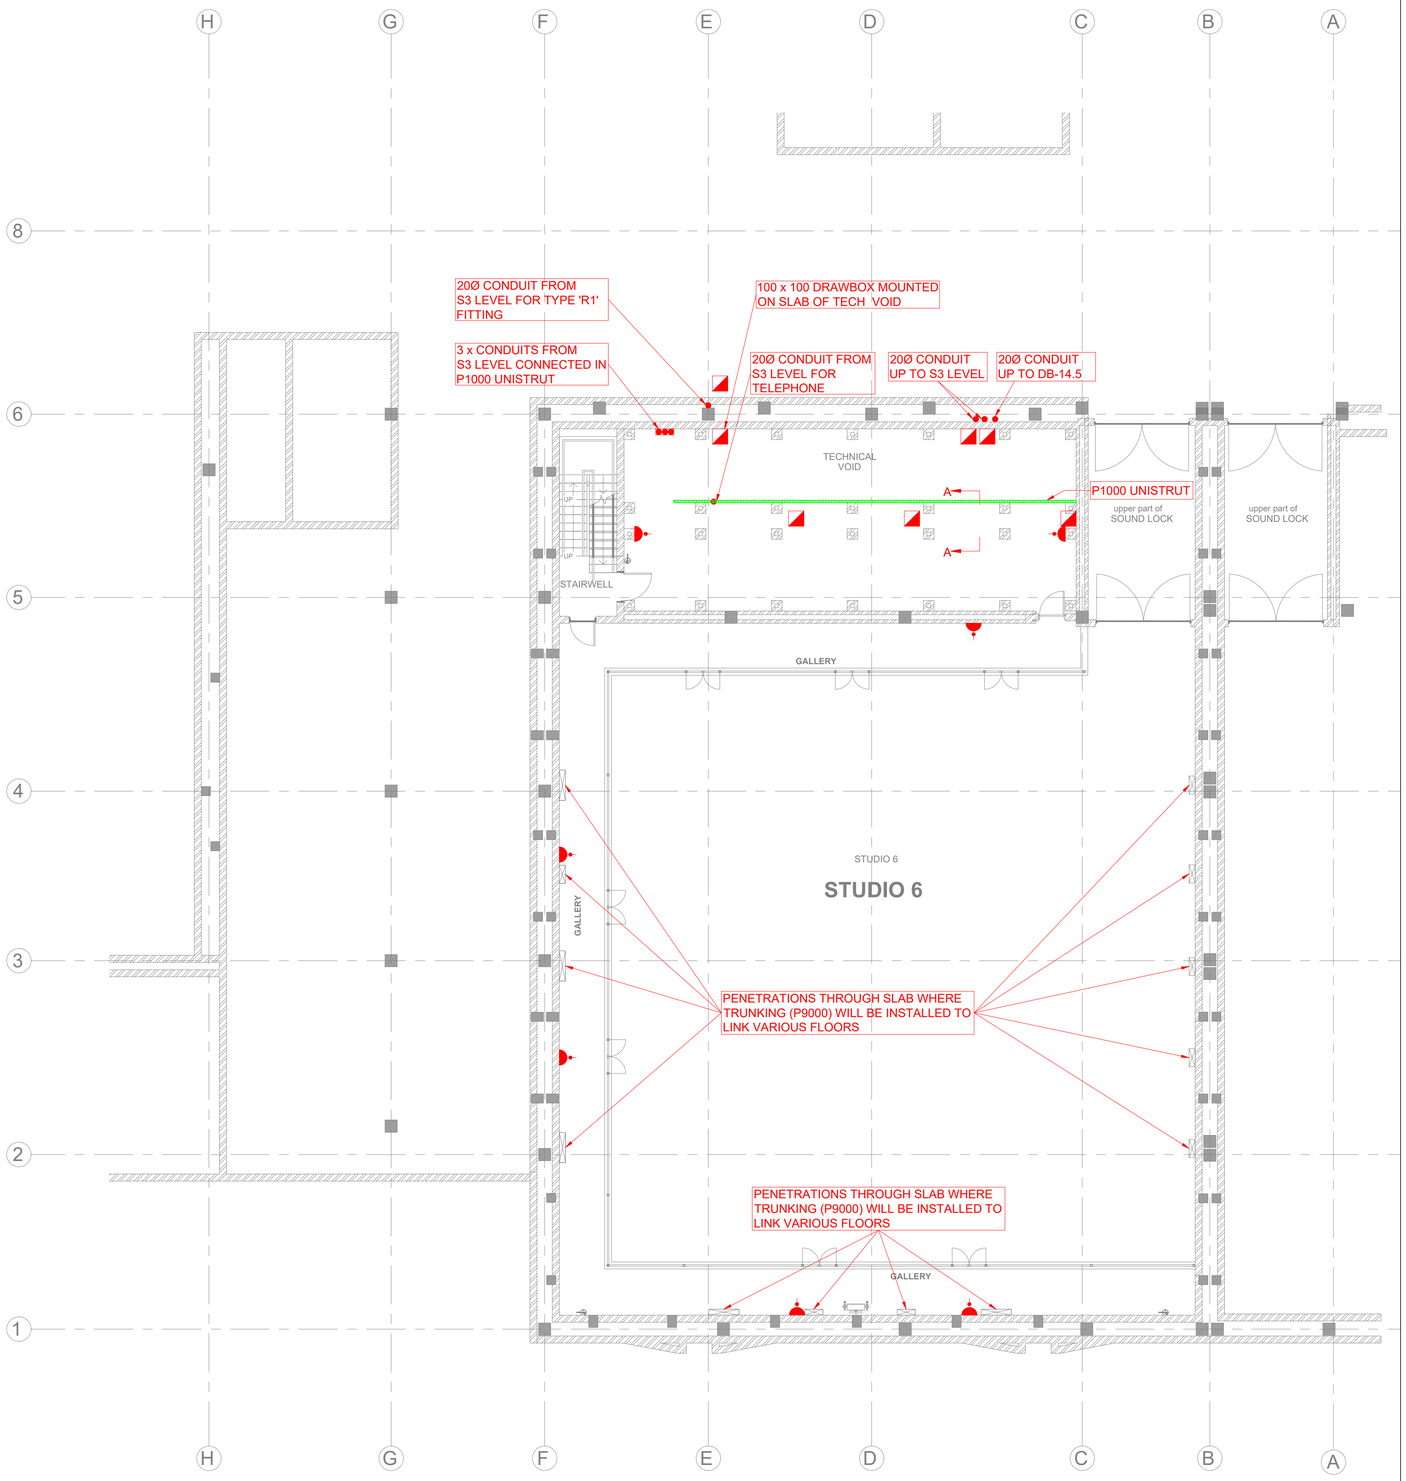

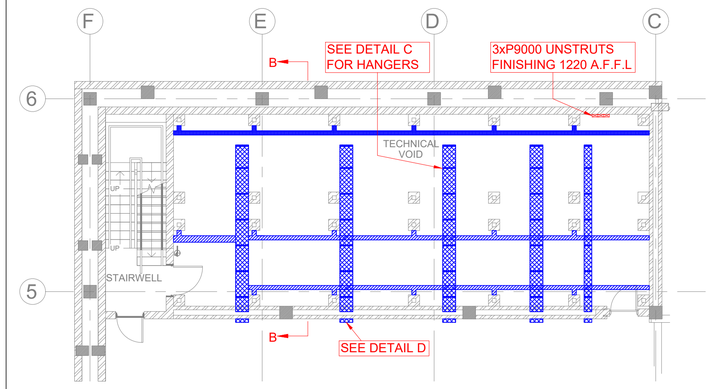

TECHNICAL VOID DETAILED LAYOUT.
N.T.S

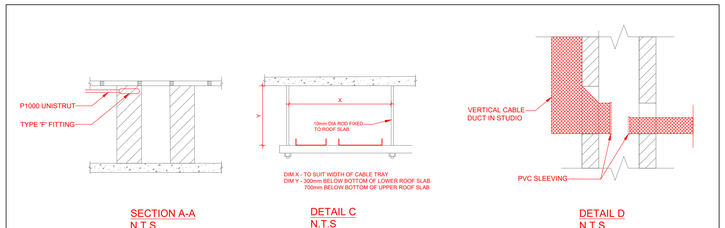

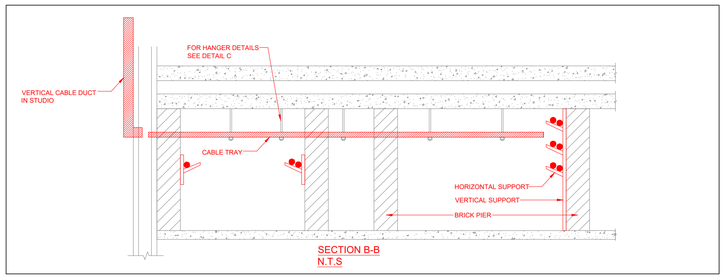

NOTES

1. TRUNKING TO UPPER LEVELS AGAINST WALLS , THROUGH PENETRATIONS IN THE SLAB. CLADDING WILL BE INSTALLED AROUND SURFACE MOUNTED P9000, P8200, P2000 & P1000.
2. CONDUITS, DRAWBOXES, SOCKET OUTLETS, LIGHT SWITCHES, ETC. TO BE SURFACE MOUNTED AGAINST WALLS. CLADDING WILL BE INSTALLED AROUND THESE.

copyright

In accordance with the relevant clauses of the Copyright Act 1978 (Act 98 of 1978) relating to assignment, all documents prepared by SABC in connection with the project remain the property and copyright of SABC, subject to their use by the client for the particular project to which this document relates, and the client shall not be entitled, either directly or indirectly, to make use of the document(s) for the carrying out of any additional or similar works or publish the same except with the prior consent from SABC

general notes

1. All work is to be done in accordance with the National Building Regulations.
2. All materials and workmanship are to comply with the relevant S.A.N.S. codes.
3. This drawing is not to be scaled. Figured dimensions to be used.
4. This drawing must be read in conjunction with all the relevant drawings and specifications issued by qualified architects, engineers, and other consultants.
5. All dimensions and levels must be checked on site by the contractor before putting work in hand.

LEGEND	
	SOCKET OUTLET
	100x100 DRAWBOX
	SINGLE PHASE ISOLATOR
	THREE PHASE ISOLATOR
	ELECTRICAL DISTRIBUTION BOARD

FOR TENDER

NO	DATE	REVISION	DRAWN
00	14/10/21	ISSUED FOR INFORMATION	N.T
01	17/11/21	ISSUED FOR TENDER	N.T

CLIENT

SABC

TECHNICAL CONSULTANT

Gonang Consulting Services
Yes We Can

	NAME	SIGNATURE	DATE	SHEET SIZE
DESIGNED				A1
DRAWN	NT			
VERIFIED	WN			
VALIDATED				SCALE
				1:100

STATUS LEGEND
I=Information
T=Tender
C=Construction
AB=As built

IMPLEMENTING AGENT

PROJECT:
REFURBISHMENT OF TV STUDIO 6 IN TV CENTRE ON ERF 2
UITSAAISENTRUM

DRAWING TITLE:
FIRST FLOOR
POWER LAYOUT

DRG No: EL-PO200-REV-01-SK