
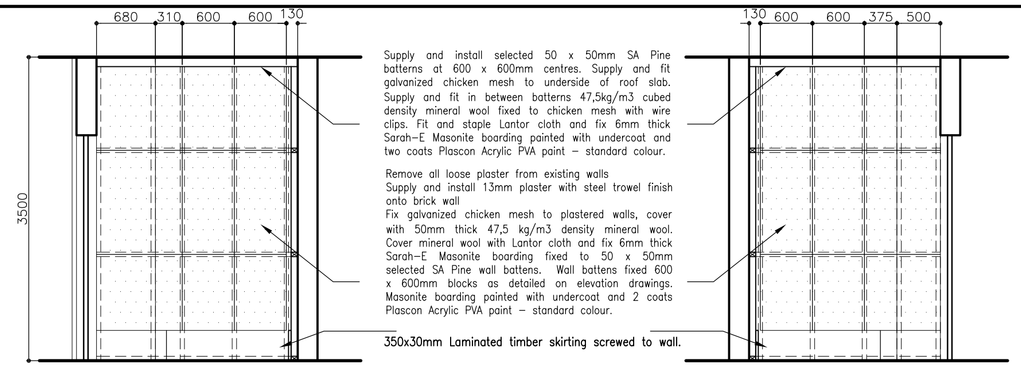



SOUND LOCK 2& 3 ELEVATION 15

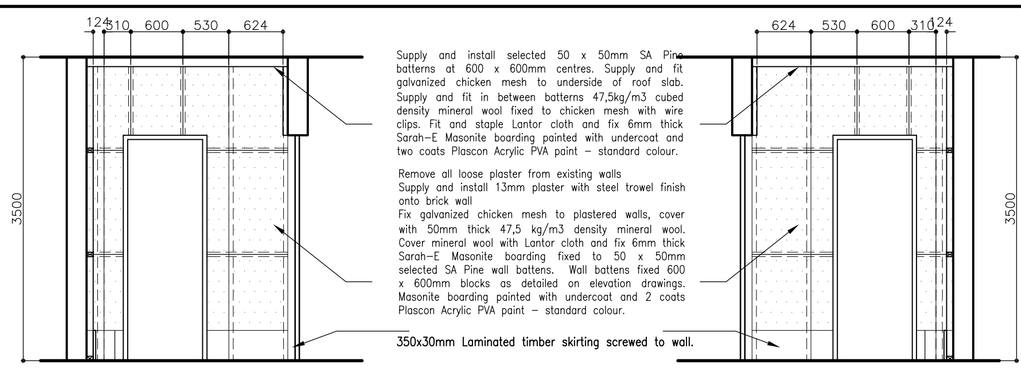


SOUND LOCK 2& 3 ELEVATION 16


SOUND LOCK 2& 3 ELEVATION 17

SOUND LOCK 2& 3 ELEVATION 18

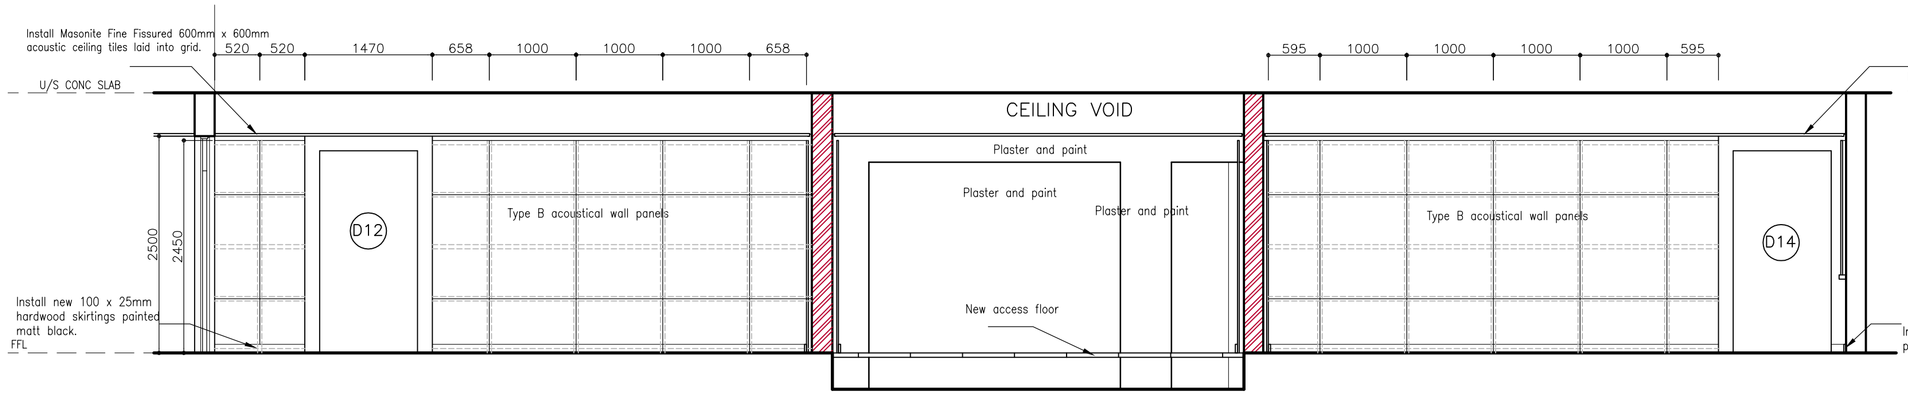


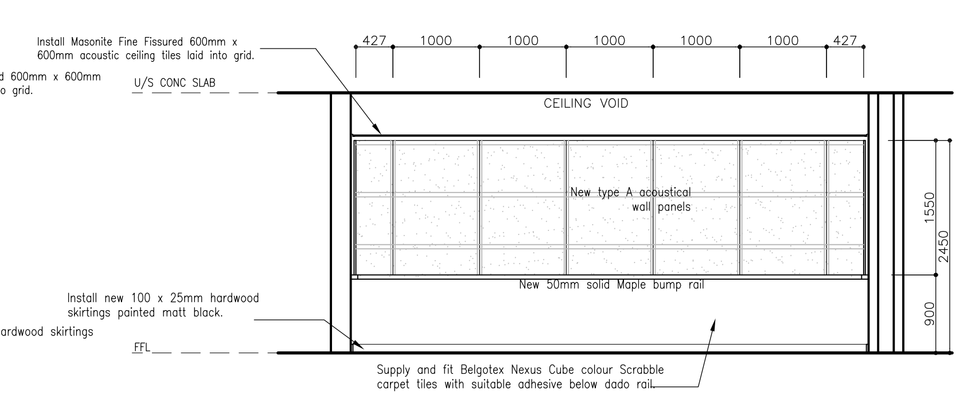

CONTROL SUITE ELEVATION 19

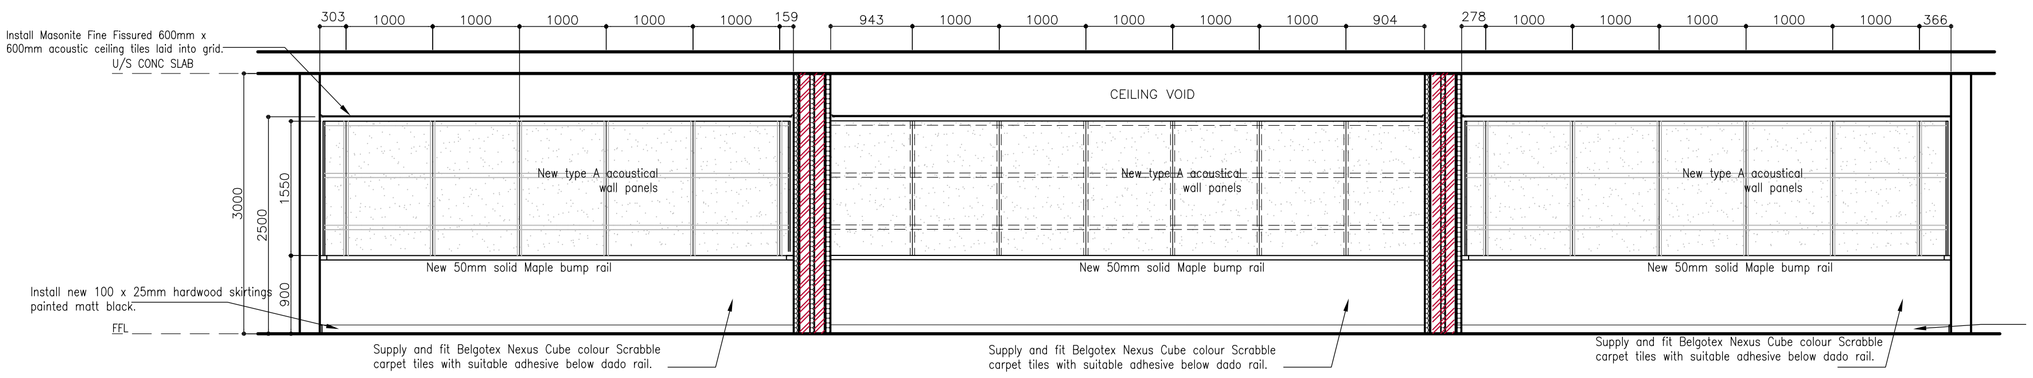


CONTROL SUITE ELEVATION 20

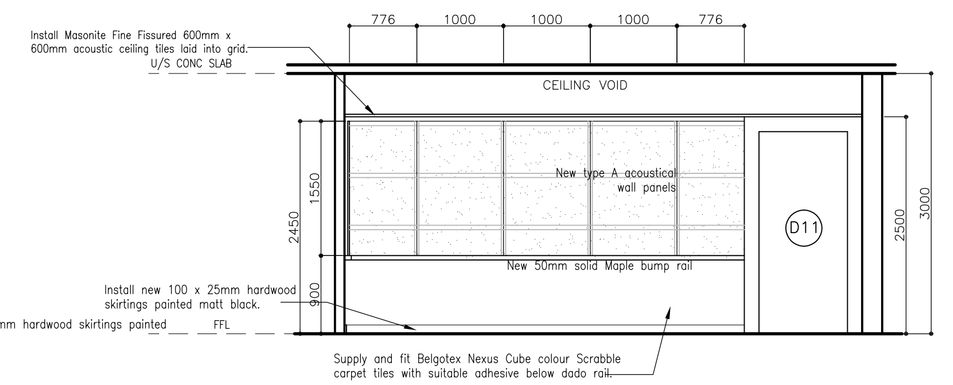


CONTROL SUITE ELEVATION 21


CONTROL SUITE ELEVATION 22

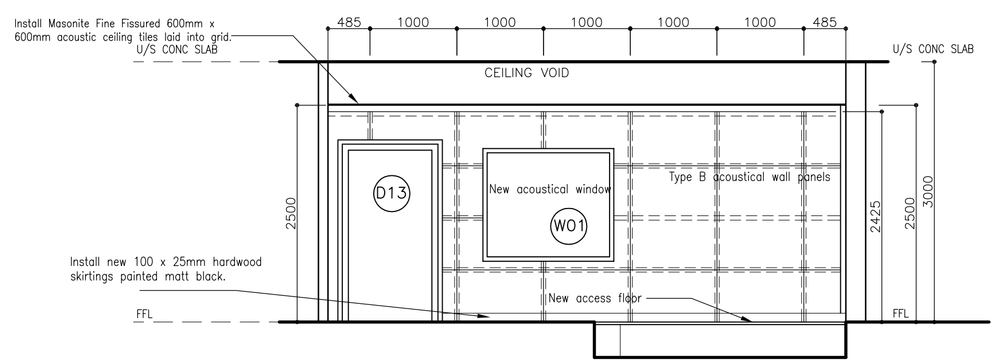


CONTROL SUITE ELEVATION 23

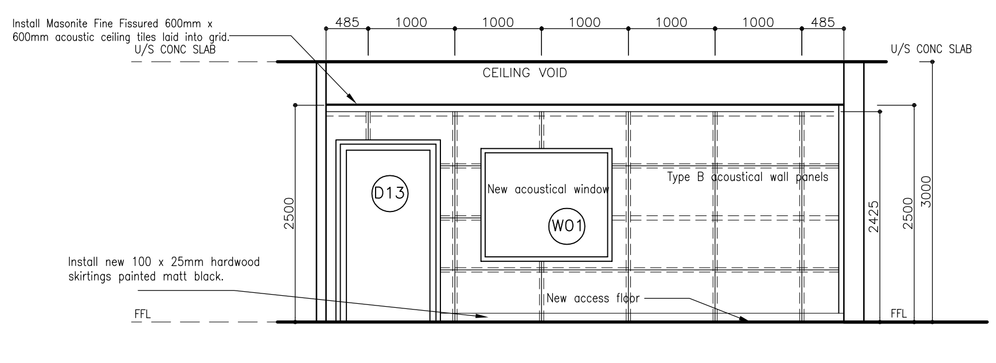


CONTROL SUITE ELEVATION 24

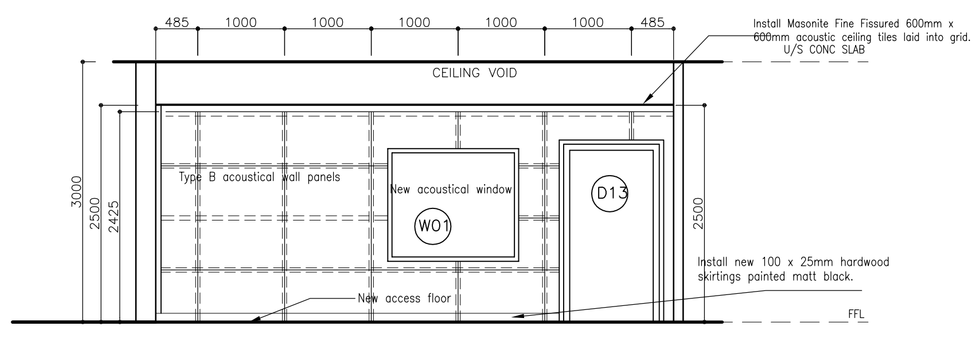

CONTROL SUITE ELEVATION 25

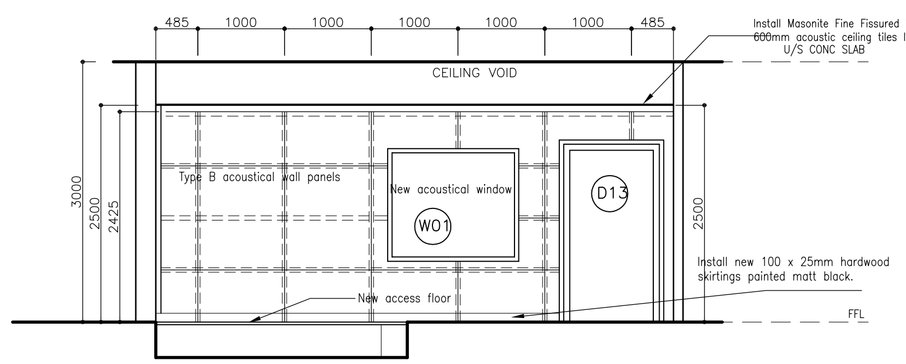

CONTROL SUITE ELEVATION 26

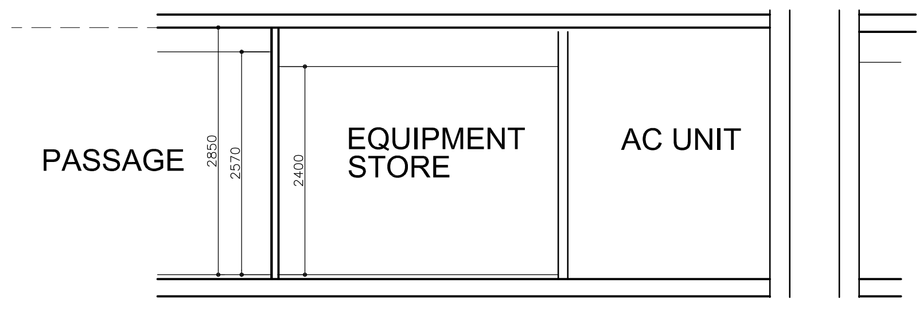

SECTION D:D scale 1:50

COPYRIGHT RESERVED

THIS DRAWING IS SUBJECT TO COPYRIGHT, AND MAY NOT BE REPRODUCED IN PART OR WHOLE OR ANY MANNER WHATSOEVER WITHOUT THE WRITTEN PERMISSION FROM THE ARCHITECT

ORIGINAL SIZE
0cm 1 2 3 4 5 6
A1

GENERAL NOTES:

This is an COMPUTER generated drawing. All dimensions and levels to be checked and verified on site, by the contractors, prior to commencing any works.
ONLY use figured dimensions, NO scaling.
All discrepancies on drawings or intended variations from drawings are to be cleared with ARCHITECT before putting any work in hand.
All structural works are to be referred to ENGINEERS drawings and specifications.
All works to be carried out in strict accordance with the National Building Regulations and the local council's regulations.

REVISION SCHEDULE

REV	DATE	DRAWN	DESCRIPTION
01	__-__-____	__	__

CIVIL CONCEPTS
Consulting Civil and Structural Engineers

LVM architects
DESIGNING SINCE 1985
ARCHITECTS & PROJECT MANAGERS
Tel 011 486-4306 ◦ Fax 011 486-4310
P.O. Box 1204, Saxonwold, 2132
www.lvm.co.za

JOB TITLE & LOCATION:

REFURBISHMENT
OF
TV STUDIO 6 IN TV CENTRE
ON
ERF 2 UITSAAISENTRUM

DRAWING TITLE:

CONTROL SUITE ELEVATIONS

SCALE: 1:50	DRAWN BY: K. T
PROJECT NO. 1705	DRAWING NO. 020
DATE: APRIL 2013	REVISION: __