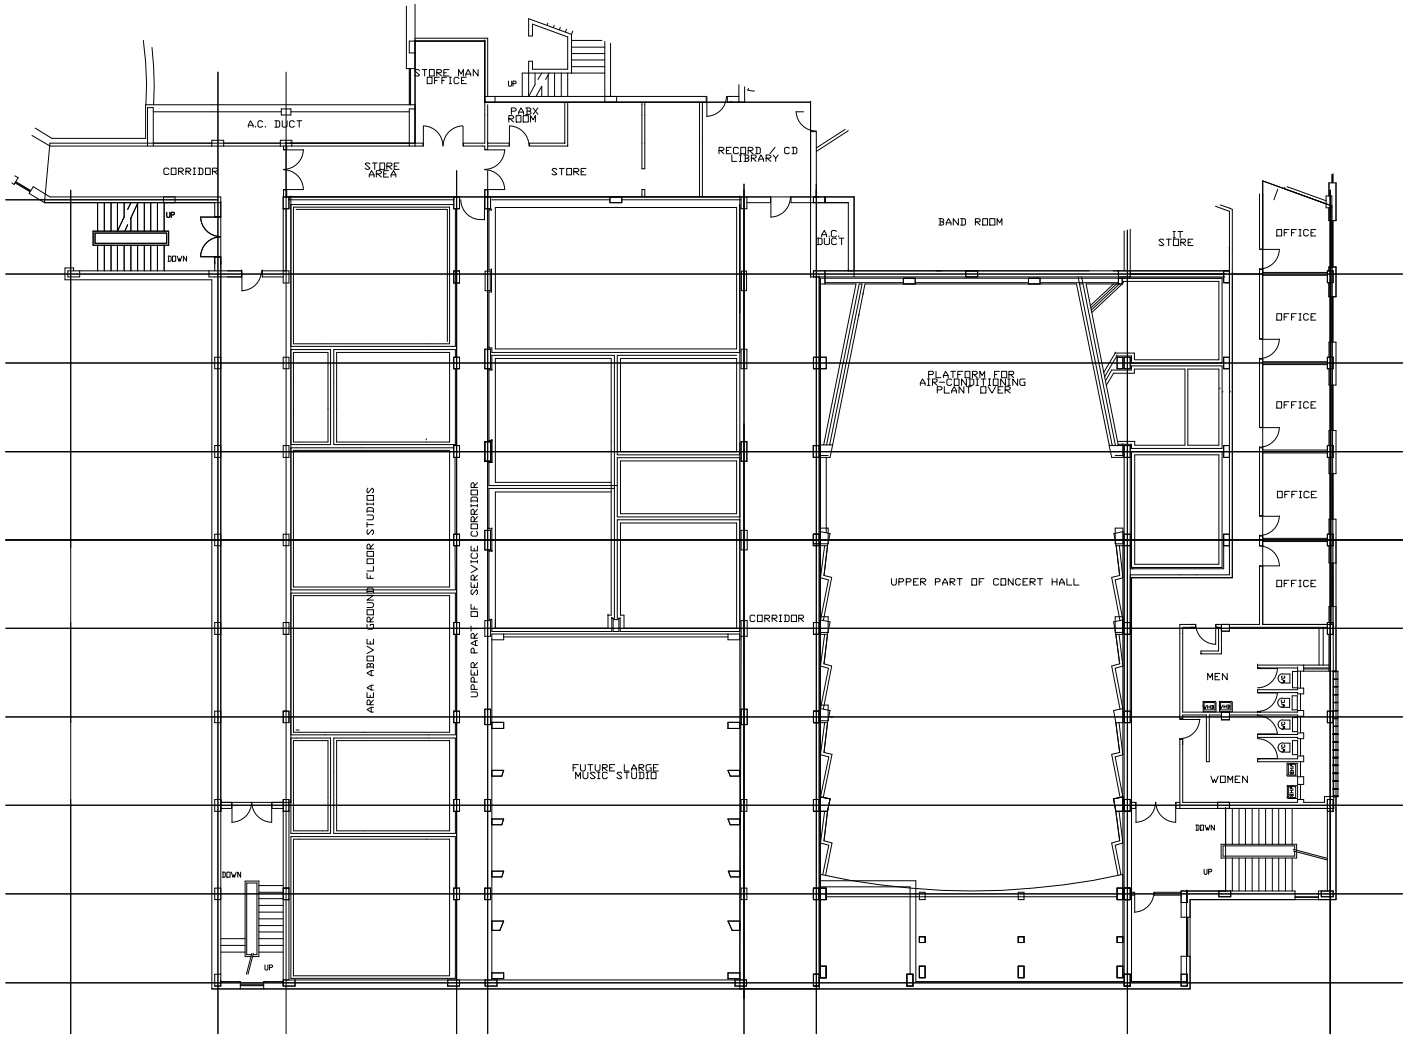



Building Services
Private Bag X1
Auckland Park
2006

SABC

Tel/011714-2837
FAX/011714-4000
SABC Copyright © C

A DIVISION OF THE SABC

TITLE / TITEL

CAPE TOWN
STUDIO BLOCK
MEZZANINE FLOOR

| SCALE | 1:100 | DRAWN | M vdWATT | DATE | 20-05-03 |
|---|---|---|---|---|---|